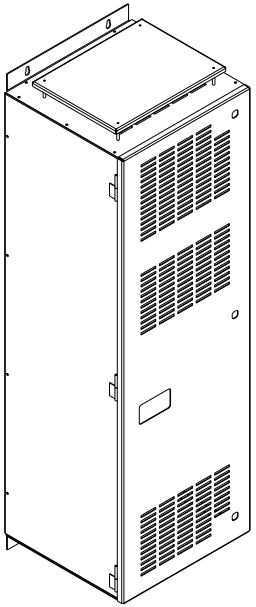

UNIT SPECIFICATIONS:					
KW	HARMONIC	VOLT	HZ	PHASE	FLA
90	5TH	400	50	3	170
ENCLOSURE	NEMA 1				
APPROX.WT. LBS.	340				

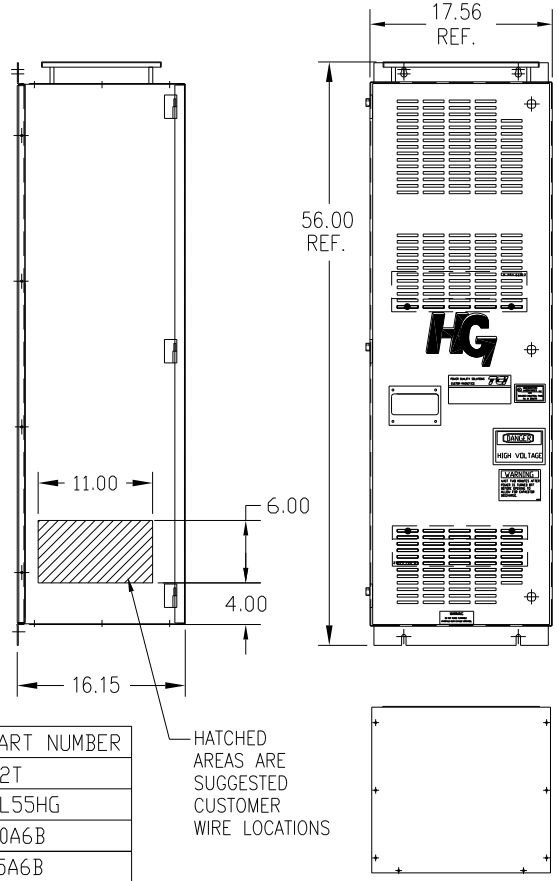

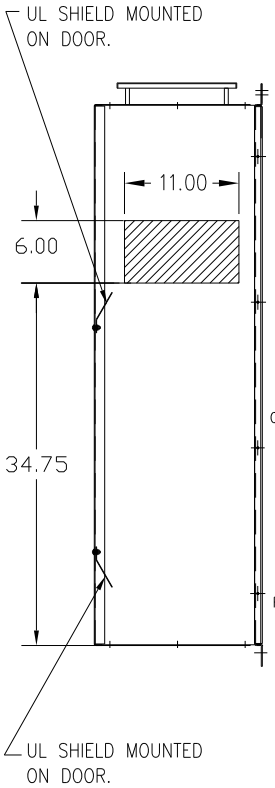

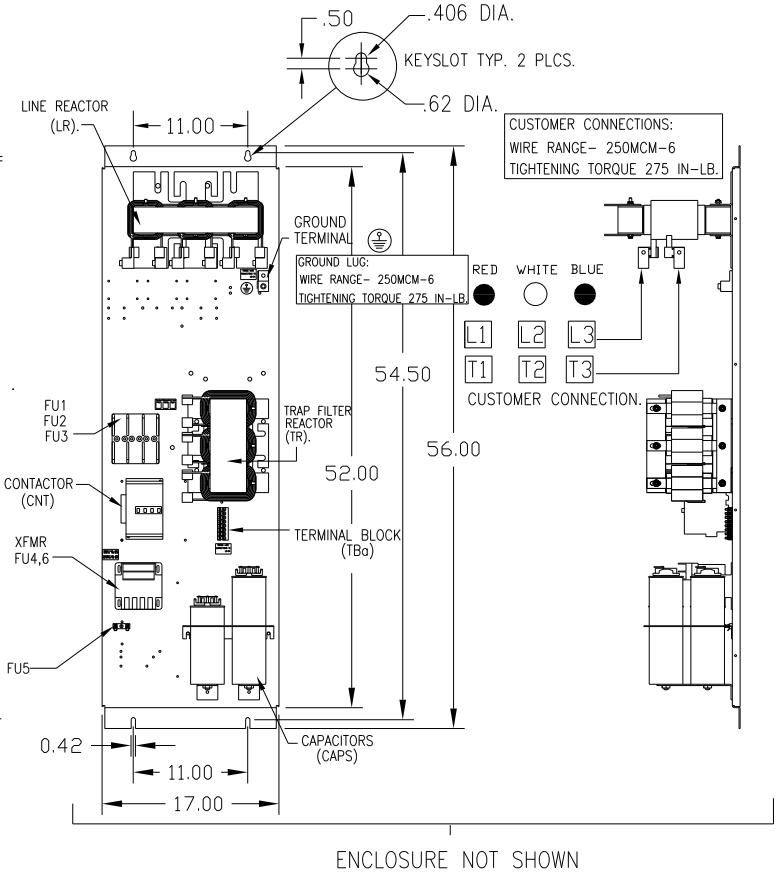

ENCLOSURE NOT SHOWN

SYMBOL	TCI PART NUMBER
LR	KDRL32T
TR	KTR36L55HG
CAP1, 2 (20 KVAR)	KCAP20A6B
CAP3. (15 KVAR)	KCAP15A6B
CAP4. (10 KVAR)	KCAP10A6B
XFMR.	24393
Fu1, 2, 3	24199
Fu4,6	24073
Fu5	24012
CNT	19245

SEE DRAWING# 27703 FOR SCHEMATIC

CUSTOMER IS RESPONSIBLE FOR INSTALLATION
TO MEET ALL NATIONAL AND LOCAL ELECTRICAL CODES.

NO	REVISION	DATE	BY
A	AS BUILT	11/04/10	DSW

TOLERANCES (EXCEPT AS NOTED)
DECIMAL
.XX ± .03
.XXX± .01
FRACTIONAL
± 1/32
ANGULAR
± 1/2°

7878 N. 86th STREET
MILWAUKEE, WI 53224

HG90LW01STC, 90KW
400/3/50, ENCLOSED, W/CNT

DRN. BY DSW | DATE 11/11/2010 | DWG. NO. C 104536DG
SCALE TO FIT | APRVD. | SHT. 1 OF 1